LEGEND

- TOP & TOE OF BANKS
- BOUNDARY LINE
- ADJACENT BOUNDARY
- MINOR CONTOUR LINE
- 10 MAJOR CONTOUR LINE
- TEL TELSTRA PIT
- EPIL ELECTRICAL PILLAR
- KIP DRAINAGE PIT
- SMH SEWER MAN HOLE
- DENOTES TREE

DIAL BEFORE YOU DIG www.1100.com.au

NOTES:

1. FEATURES SHOWN TO SCALE ACCURACY.
2. THIS PLAN IS SUITABLE FOR DETAILED PLANNING AND DESIGN AT THE SCALE/S STATED. THE PLAN MAY NOT BE SUITABLE FOR ANY OTHER PURPOSE OR FOR USE AT ANY OTHER SCALE/S.
3. SERVICES LOCATED ONLY WHERE VISIBLE.
4. CONTOUR INTERVAL - 0.2m
5. TREES SHOWN DIAGRAMTIC ONLY. TREE SIZE, WIDTH AND SPREAD IS AVAILABLE AT REQUEST.

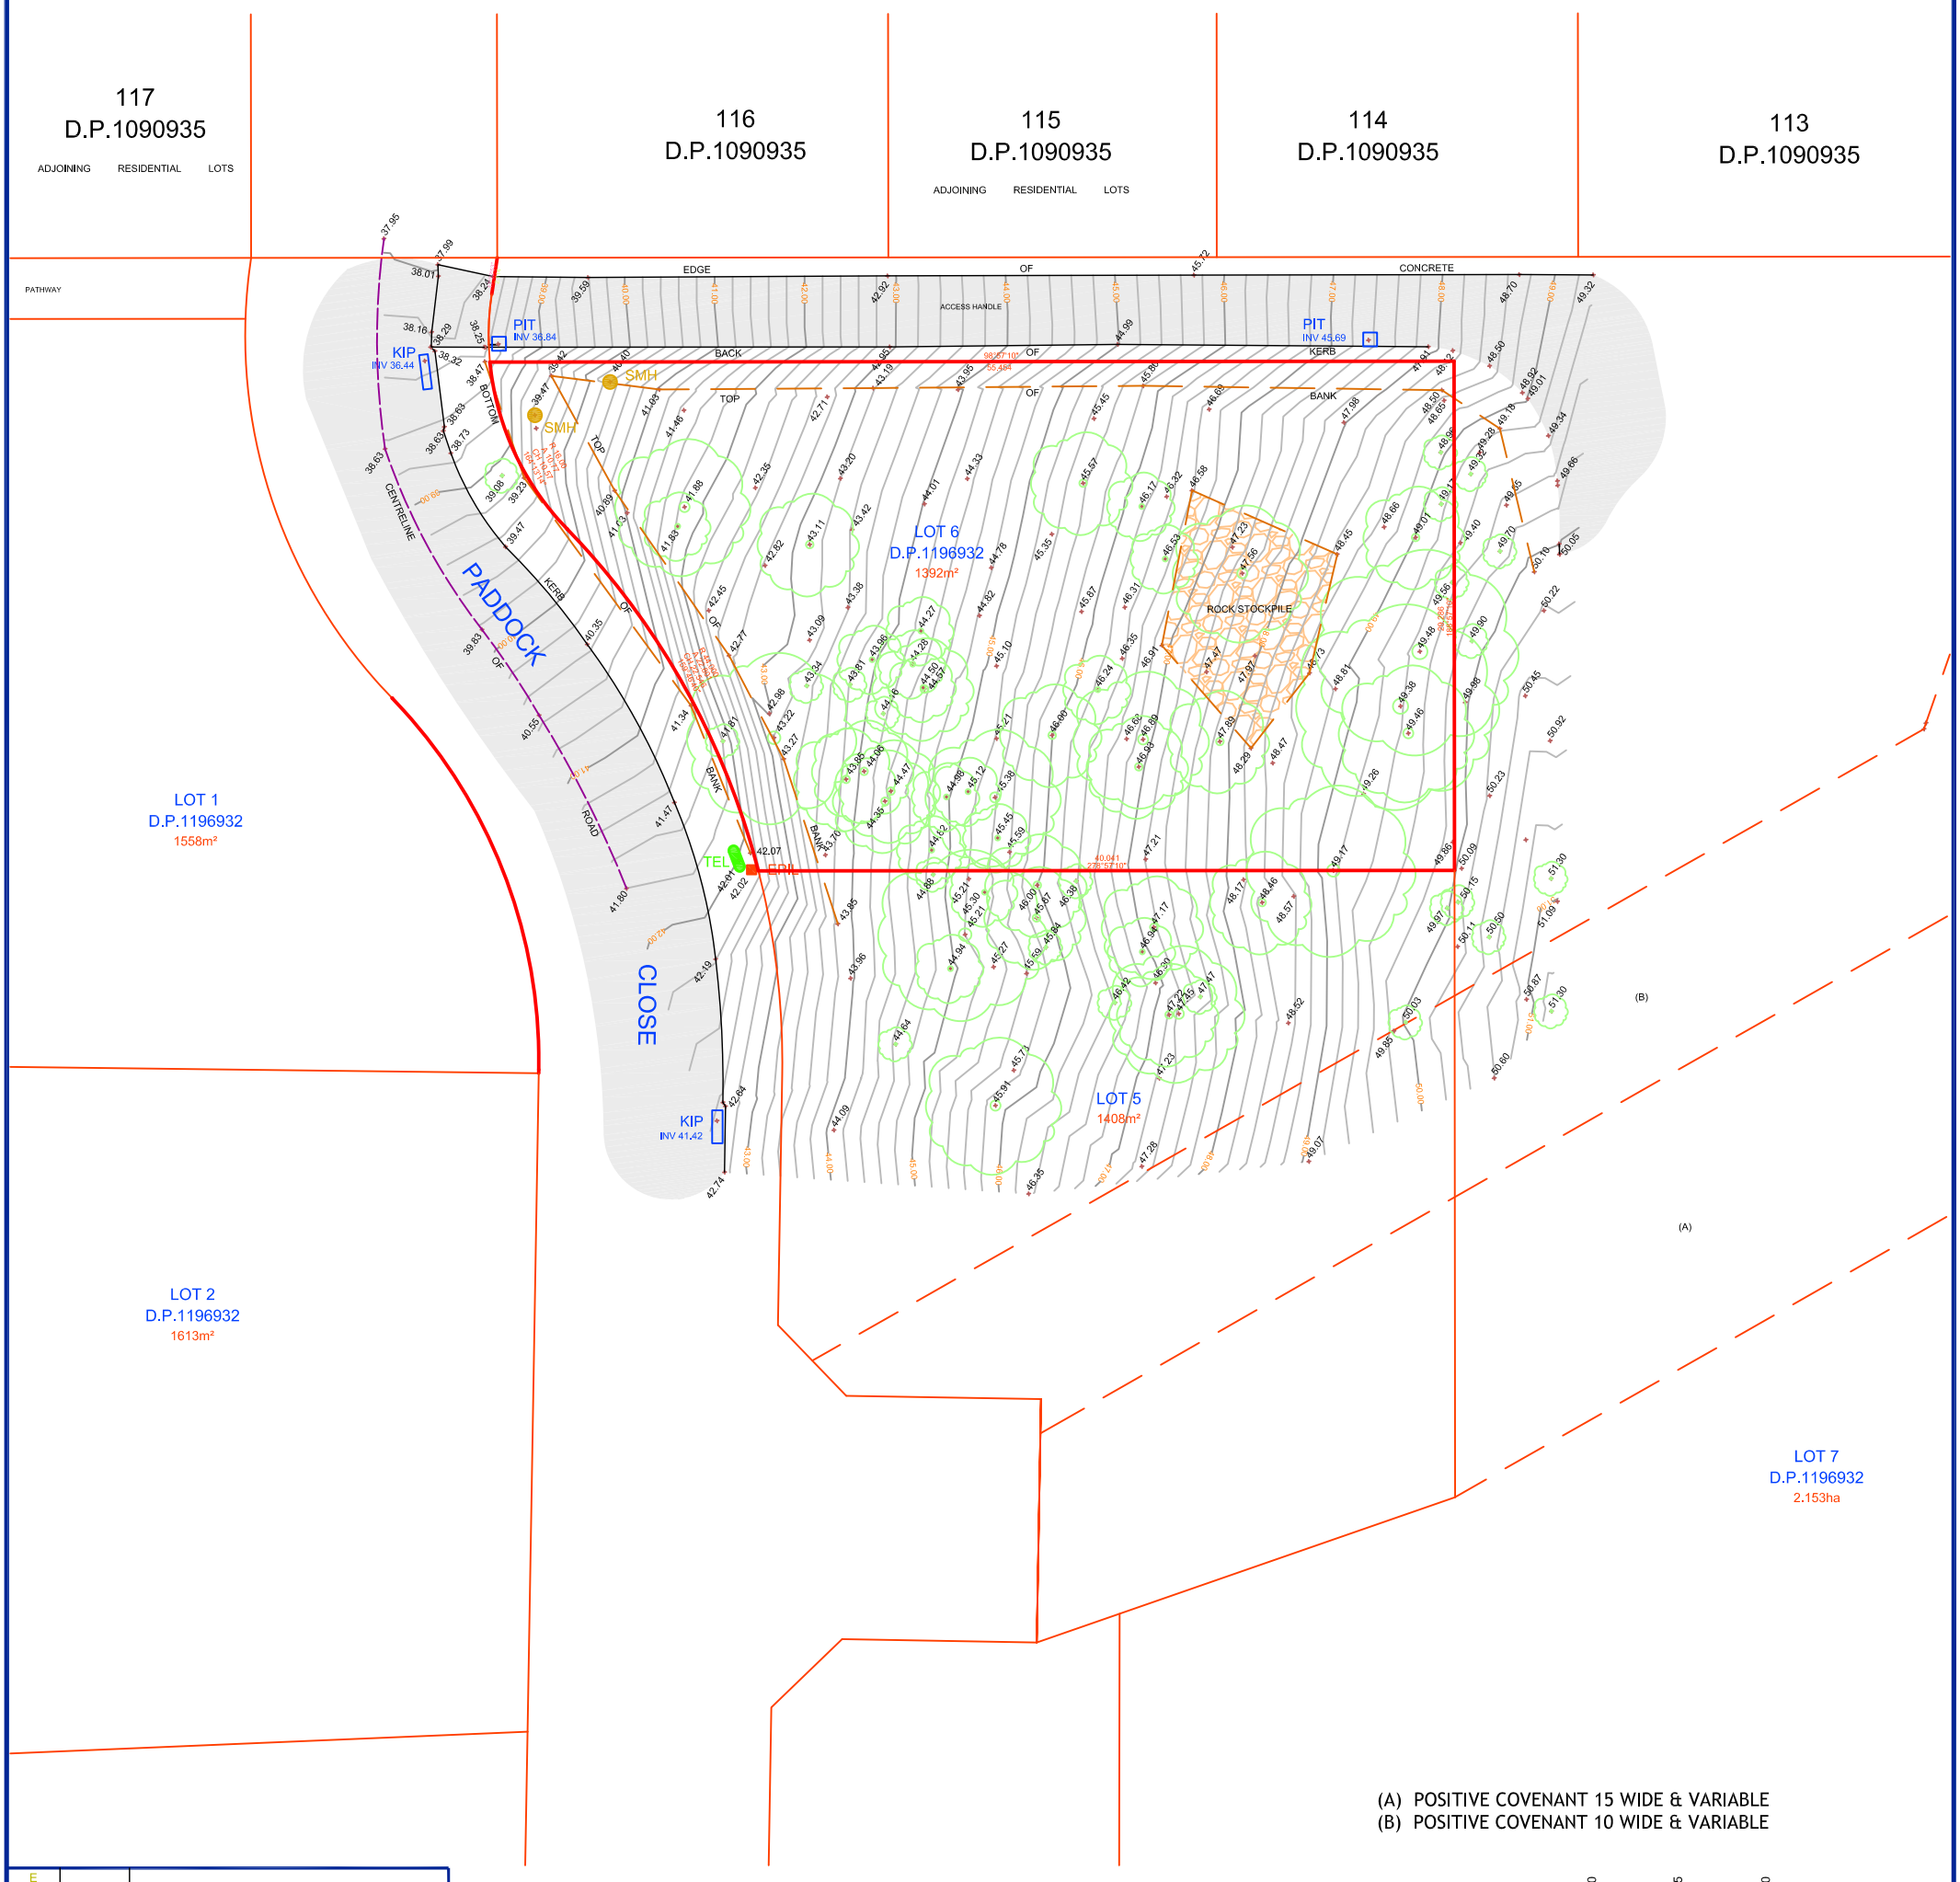

(A) POSITIVE COVENANT 15 WIDE & VARIABLE
(B) POSITIVE COVENANT 10 WIDE & VARIABLE

0 1 2 3 4 5 6 8 10 15 20
Bar Scale 1: 200 (A1), 1: 400 (A3)

Ed.	Date	Amendment
E		
D		
C		
B		
A	06.08.14	INITIAL ISSUE

THIS PLAN IS COPYRIGHT AND SHALL REMAIN THE PROPERTY OF DE WITT CONSULTING. THE CLIENT NAMED ON THE PLAN IS GRANTED A LICENCE TO USE THE INFORMATION. USING THE INFORMATION CONTAINED IN THIS PLAN IS PROHIBITED UNLESS WRITTEN APPROVAL IS GRANTED BY DE WITT CONSULTING. THE PLAN AND INFORMATION MAY ONLY BE USED FOR THE PURPOSE FOR WHICH THE PLAN WAS DESIGNED.

de Witt Consulting
planning ■ surveying ■ project management
HUNTER REGION
7 Canberra Street Charlestown
PO Box 850 Charlestown NSW 2290
P 02 4942 5441 F 02 4942 5301
E admin@dewittconsulting.com.au
WESTERN REGION
87 Herbert Street Gulgong
PO Box 232 Gulgong NSW 2852
P 02 6374 2911 F 02 6374 2922
ABN 23 104 067 405

TITLE

DETAIL SURVEY

LOT 6 D.P.1196932

PADDOCK CLOSE, ELERMORE VALE

JOB ADDRESS:	PADDOCK CLOSE, ELERMORE VALE
CLIENT:	REAL ESTATE NEWCASTLE
PLAN No	001
JOB REF:	3616
SCALE:	1:200 (A1) 1:400 (A3)
SURVEY DATE:	02.08.14
PLAN DATE:	06.08.14
DATUM:	MGA / AHD
CAD REF:	3616.CCX
ORIGIN OF LEVELS	.....
DRAWN	JG/BT
SURVEYOR	JW
CHECKED	JW
APPROVED	JW
SHEET No	1/1
DRAWING REF:	3616-LOT 6 DET-06.08.14